

MONUMENT RECORD
State of Indiana - County of Monroe

Section: 16

Township: 8 North


Range: 2 West

Corner ID: Van Bu K-11

Monument Description & Remarks: 1/2" Steel Rod with old chewed up yellow cap 10" above ground.
Survey Sign 3ft above ground at point B

References On File: Matthew E. Wannemuehler survey, Kincaid Site (2012), on file in Recorder Office (IN2011010232)

RECOVERY TIE DRAWING
Field Book 46 Page No. 56

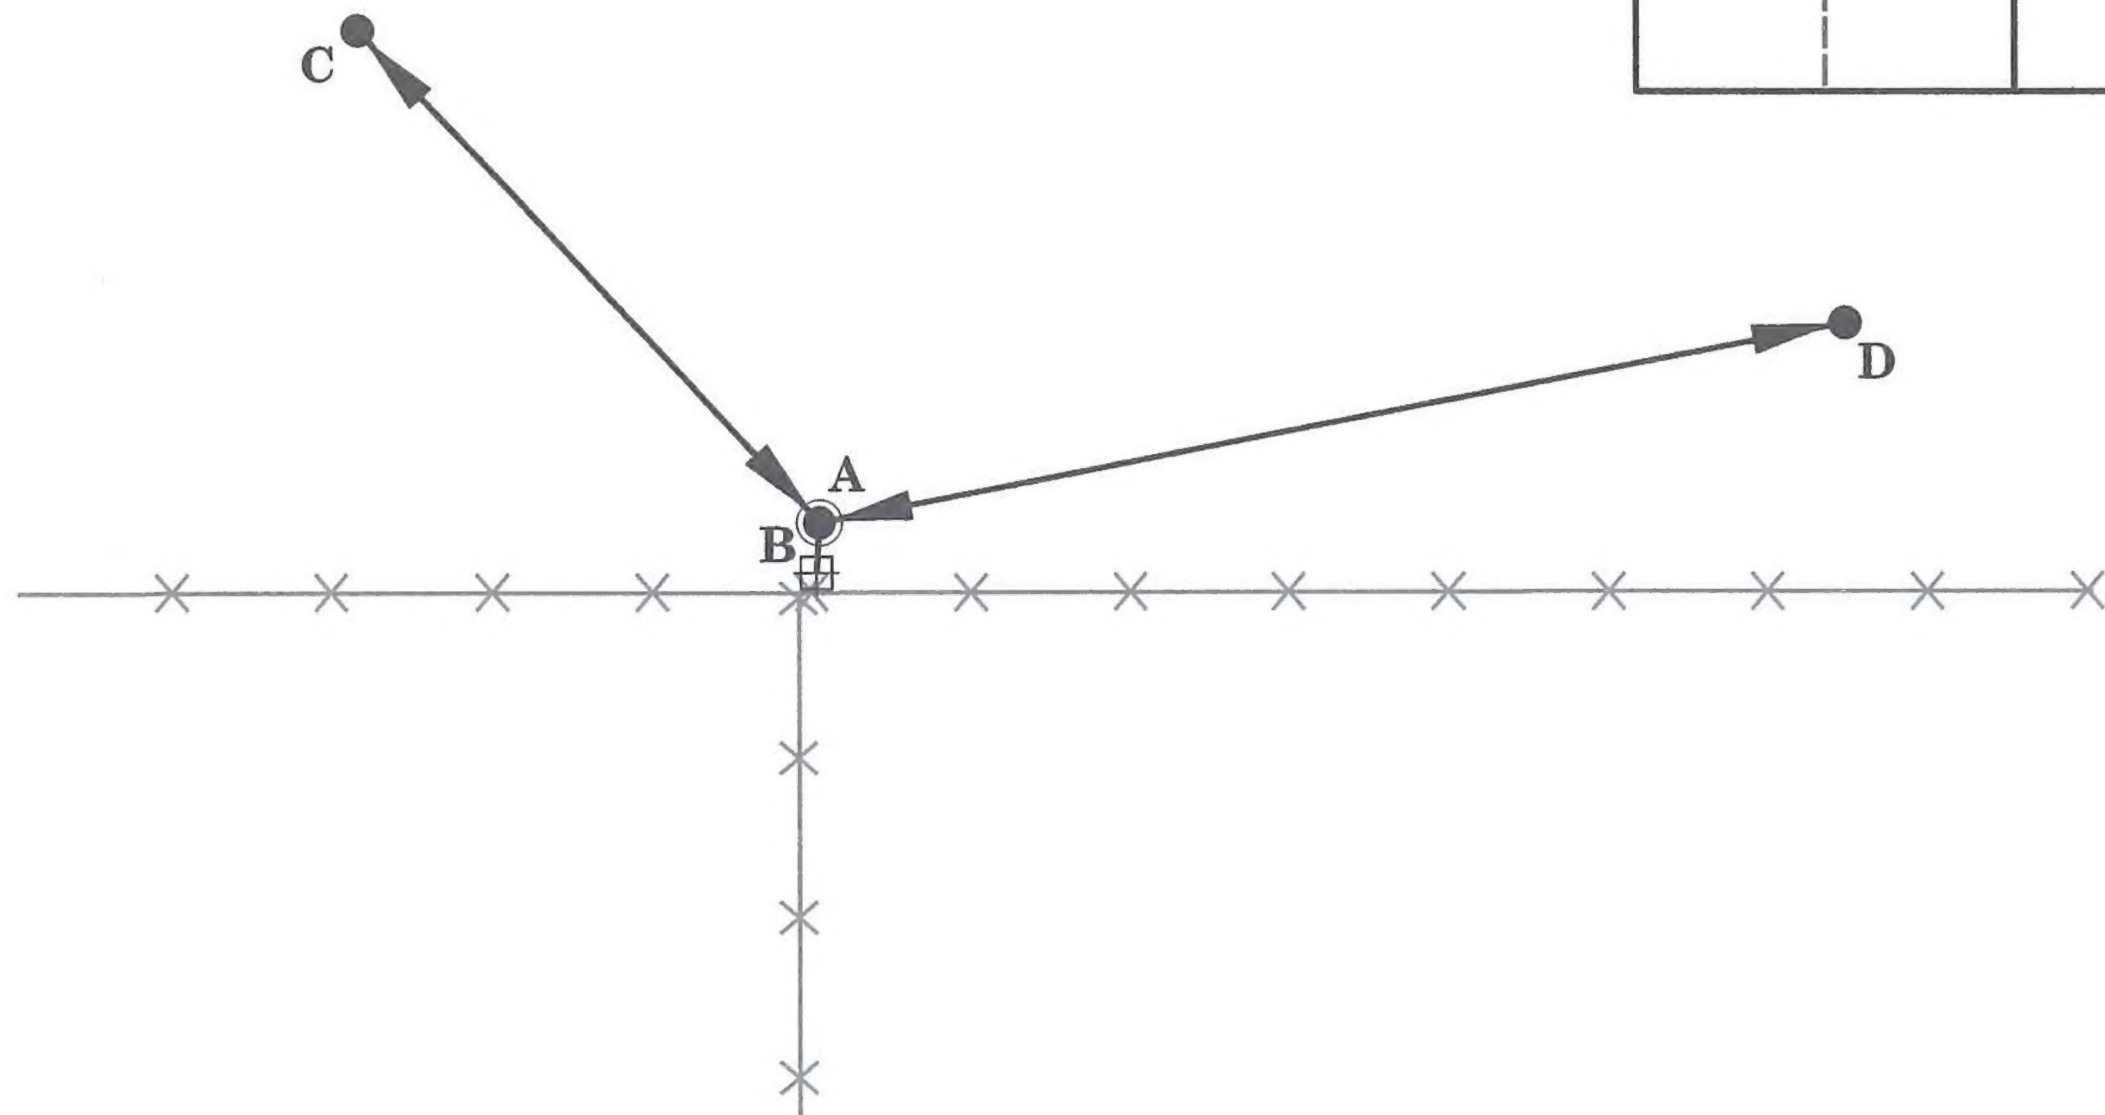

- A - 1/2" Steel Rod with cap
- B - S 04°W 0.30' to Survey Sign on 1/2" metal rebar post
- C - N 43°W 7.91' to MAG nail in 9" Triple Hophornbeam Tree
- D - N 79°E 12.29' to MAG nail in 20" Hophornbeam Tree


Not To Scale
Compass Bearing Magnetic North

I, Kevin P. Enright, Monroe County Surveyor, hereby certify that this document was prepared under my direction in accordance with the provisions of section 36-2-12-11 of the Indiana Code; and the above data is given under my hand and seal this 19th day of November, 2012.

Kevin P. Enright

Administered by the Monroe County Surveyor Review Board

11-20-2012

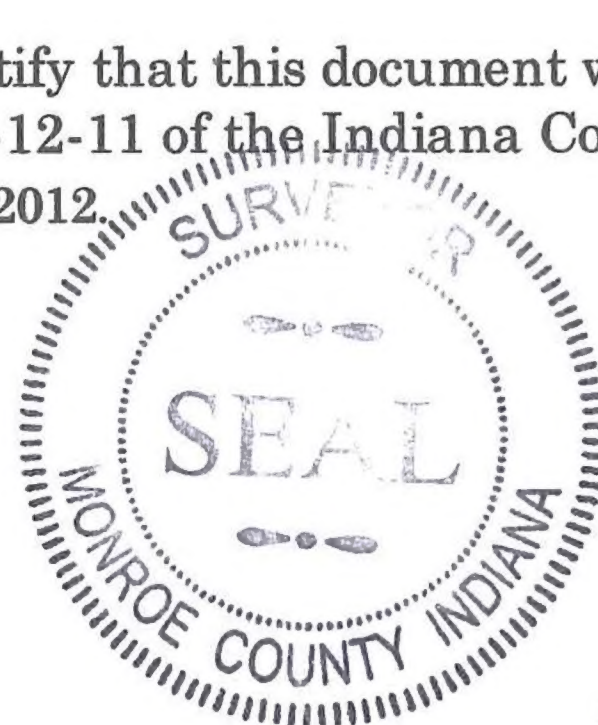

Drawn by: T.E.R. Print date: November 20, 2012